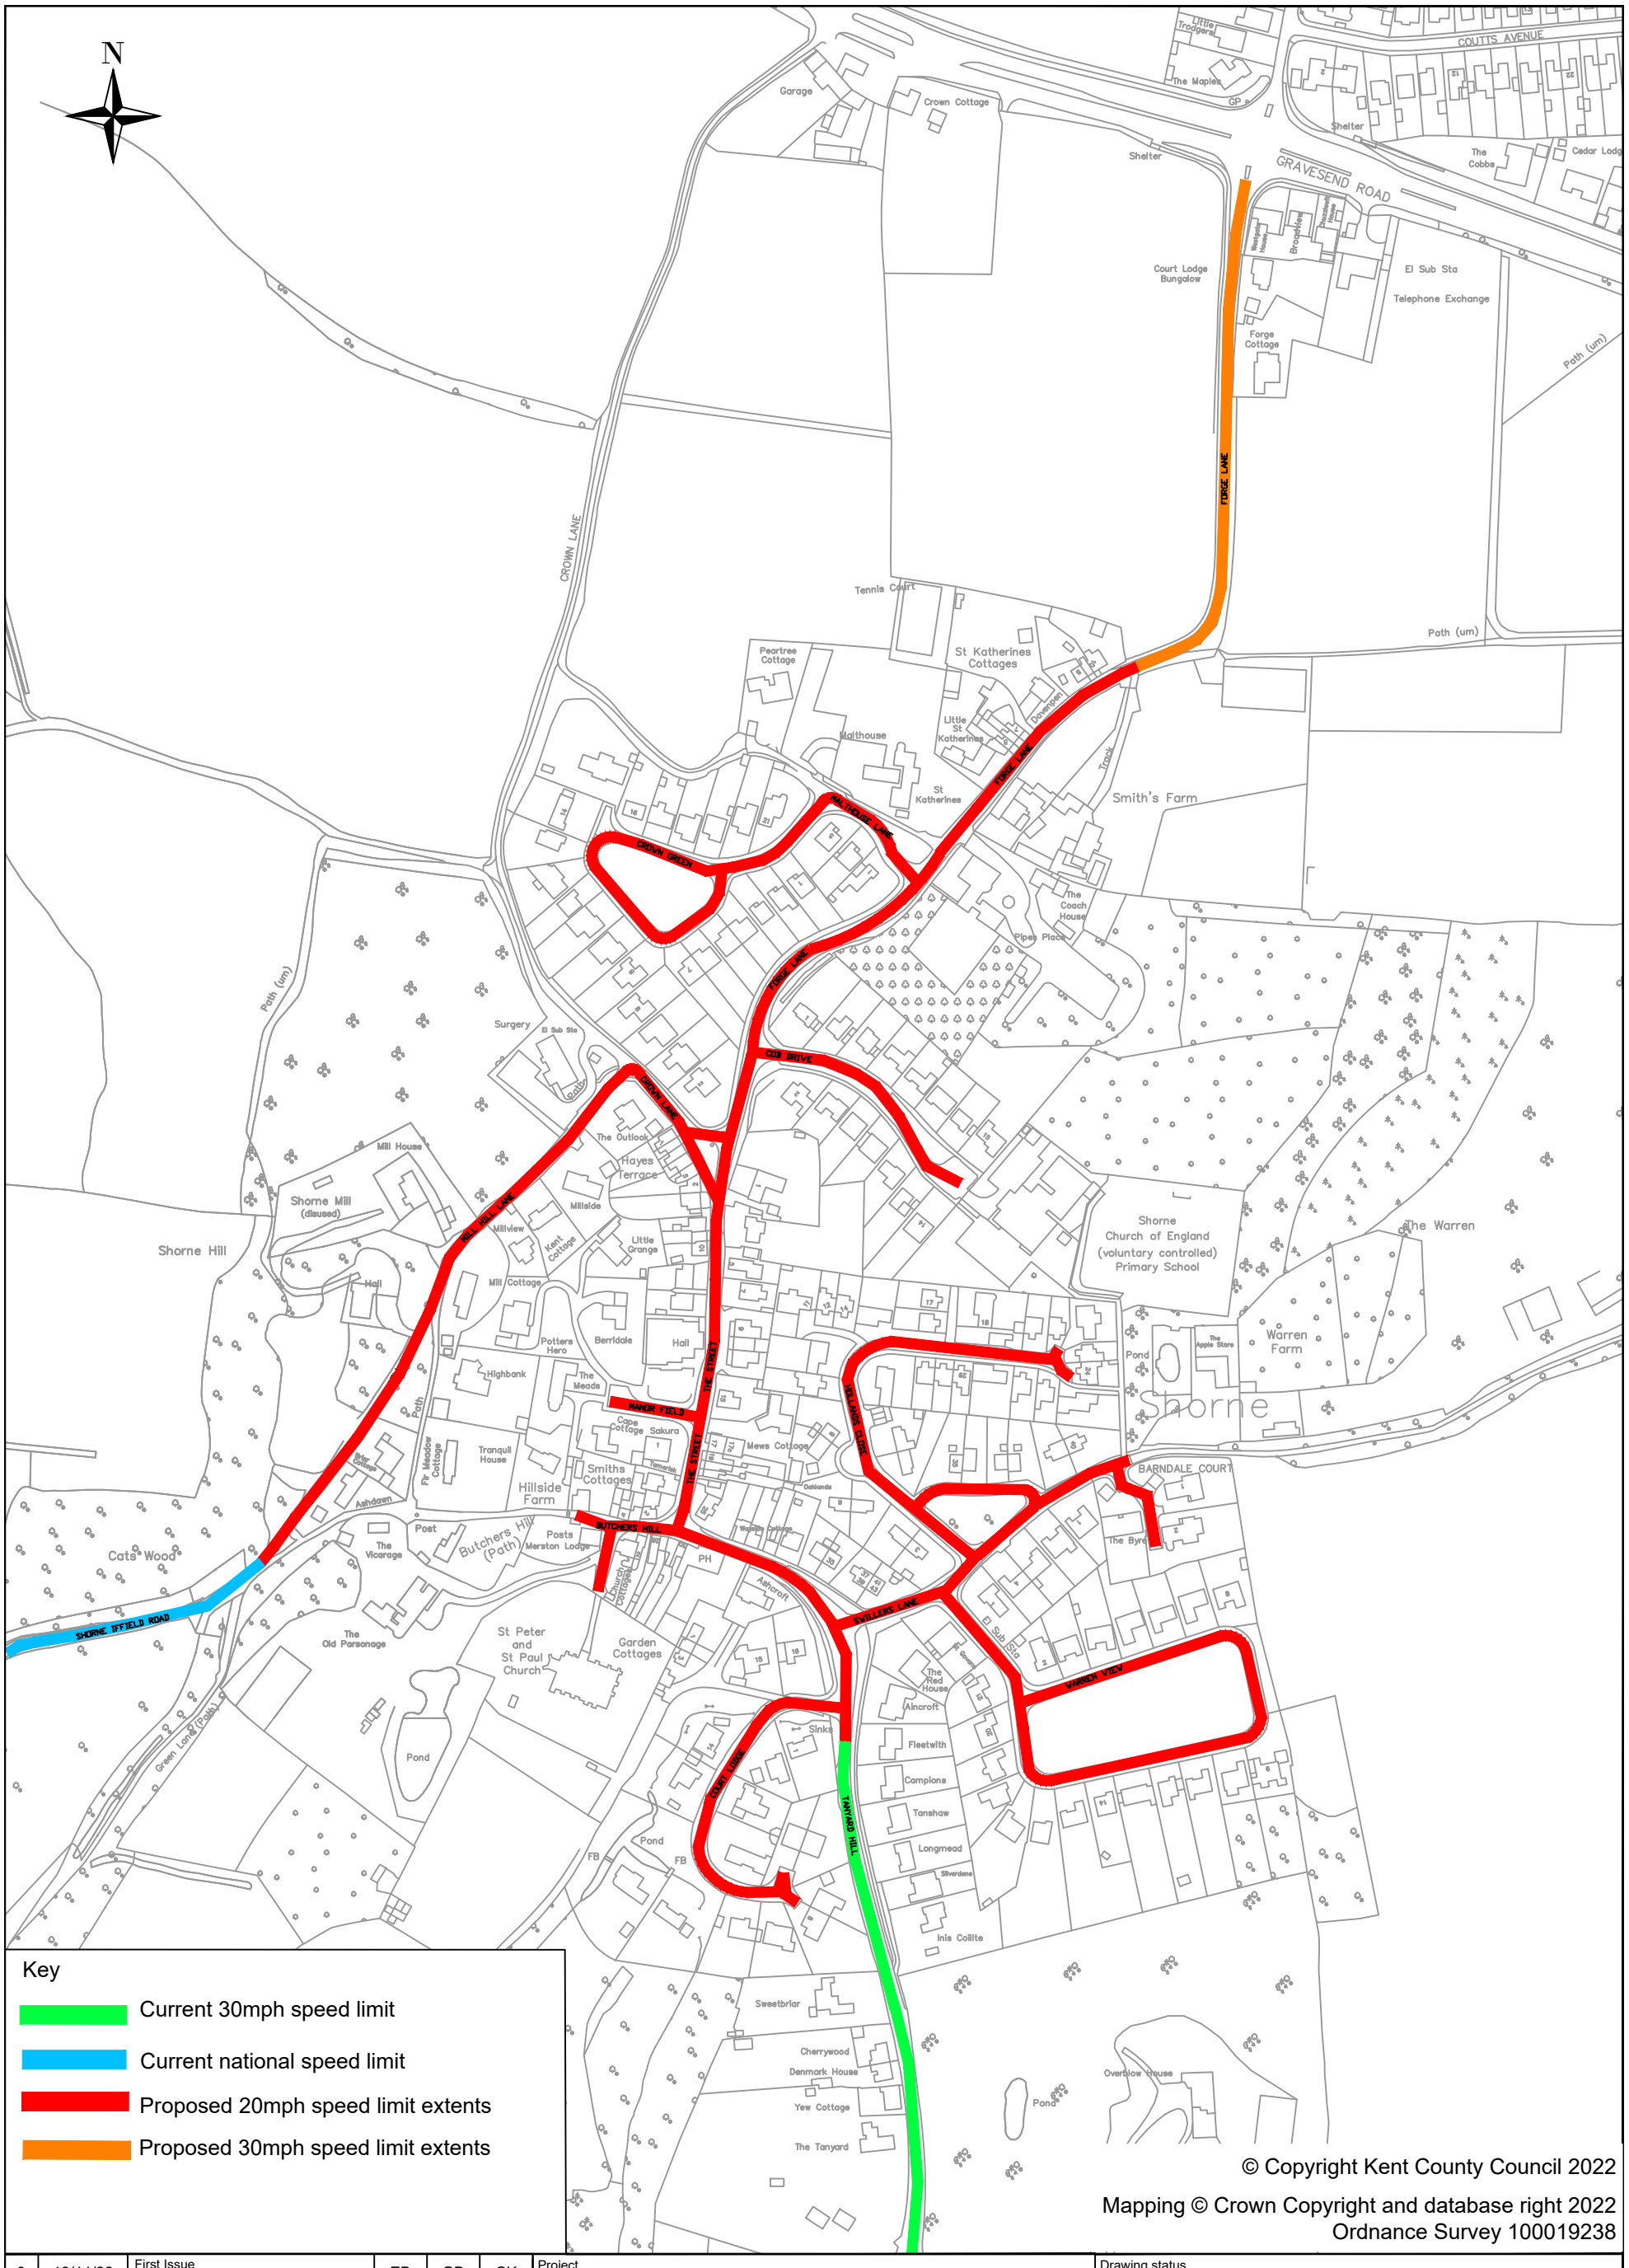


© Copyright Kent County Council 2022

Mapping © Crown Copyright and database right 2022
Ordnance Survey 100019238

Rev	Revision Date	Purpose of revision	Drawn	Check'd	App'd
0	18/11/22	First Issue For Consultation	EB	GB	CK

Kent County Council
Ashford Highway Depot
Henwood Industrial Estate
Ashford TN24 8AD
Tel: 03000 418181

Project
Highway Improvements Team
Proposed 20 & 30 mph speed limit

Drawing title
Shorne Village
Speed Limit Reduction
Gravesham

Drawing status: For Consultation

Scale: 1:3000 @ A3 | Do not scale

Drawing number: 22-GR-SW-604/101

Rev: 0

This drawing is not to be used in whole or part other than for the intended purpose and project as defined on this drawing. Refer to the contract for full terms and conditions.

S:\GT SPD\Districts\GR\Schemes\22-23\22-GR-SW-604 Shorne 20mph scheme\design\Drawing1.dwg

A3 Portrait